


DIAGRAMA AUXILIAR

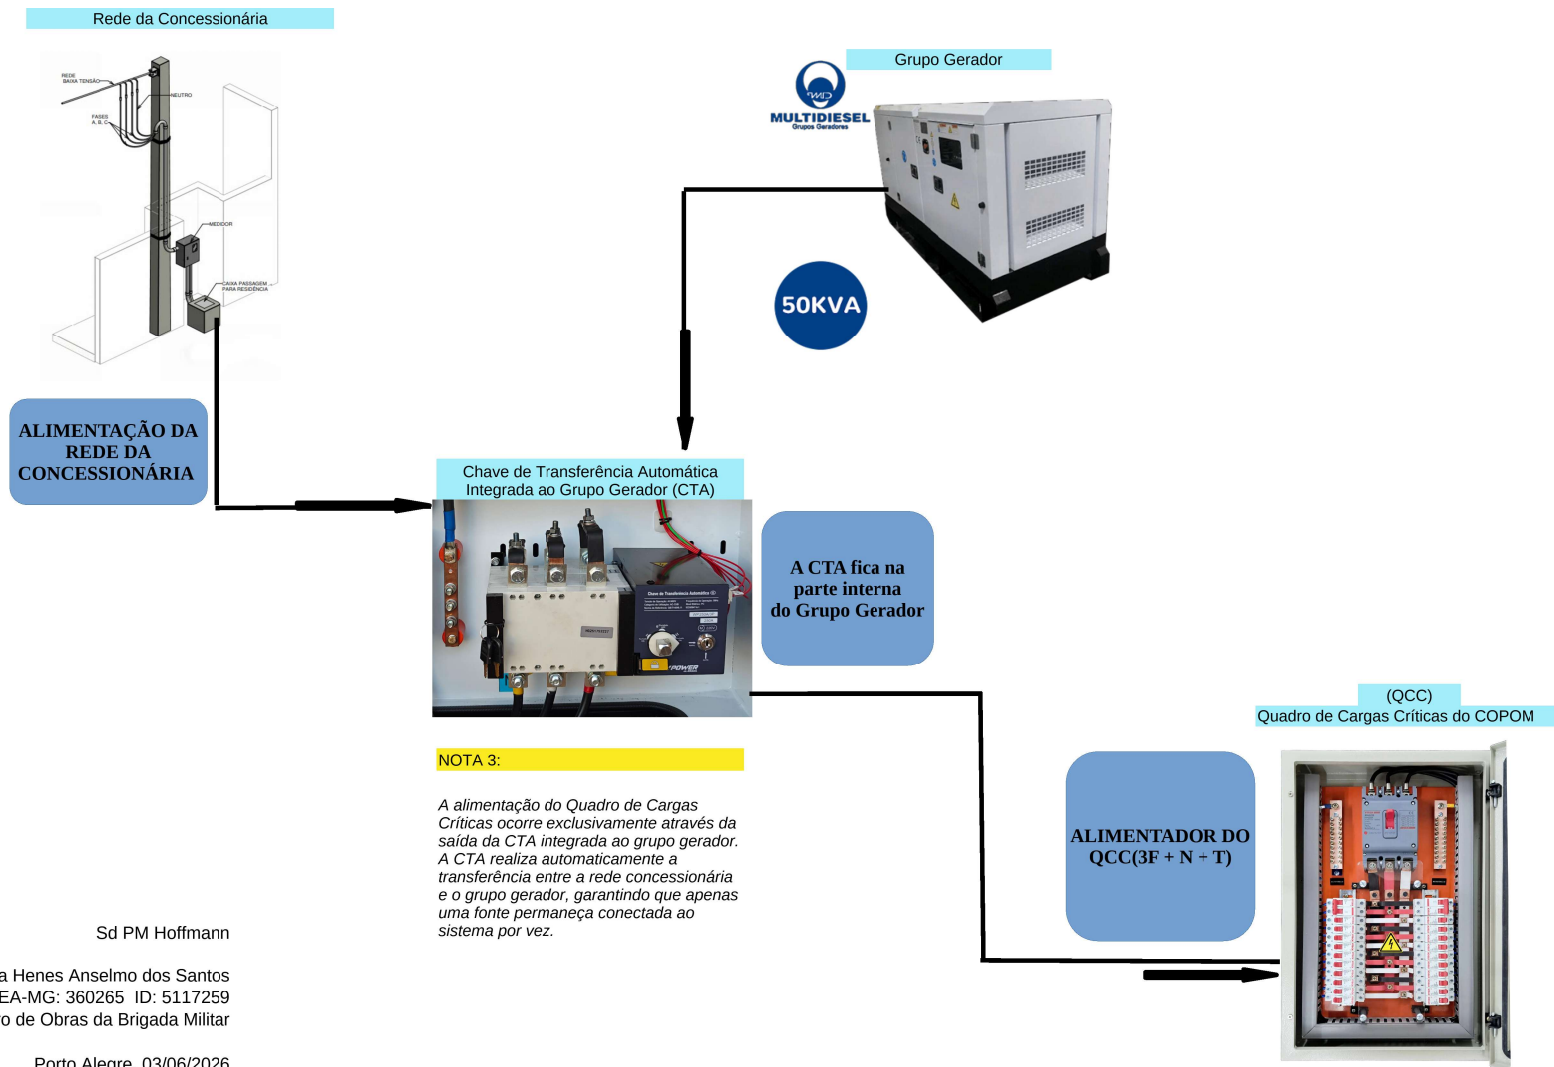

Sd PM Hoffmann

Eng. Eletricista Henes Anselmo dos Santos
CREA-MG: 360265 ID: 5117259
Centro de Obras da Brigada Militar

Porto Alegre, 03/06/2026